CZA 2019-10 Plat

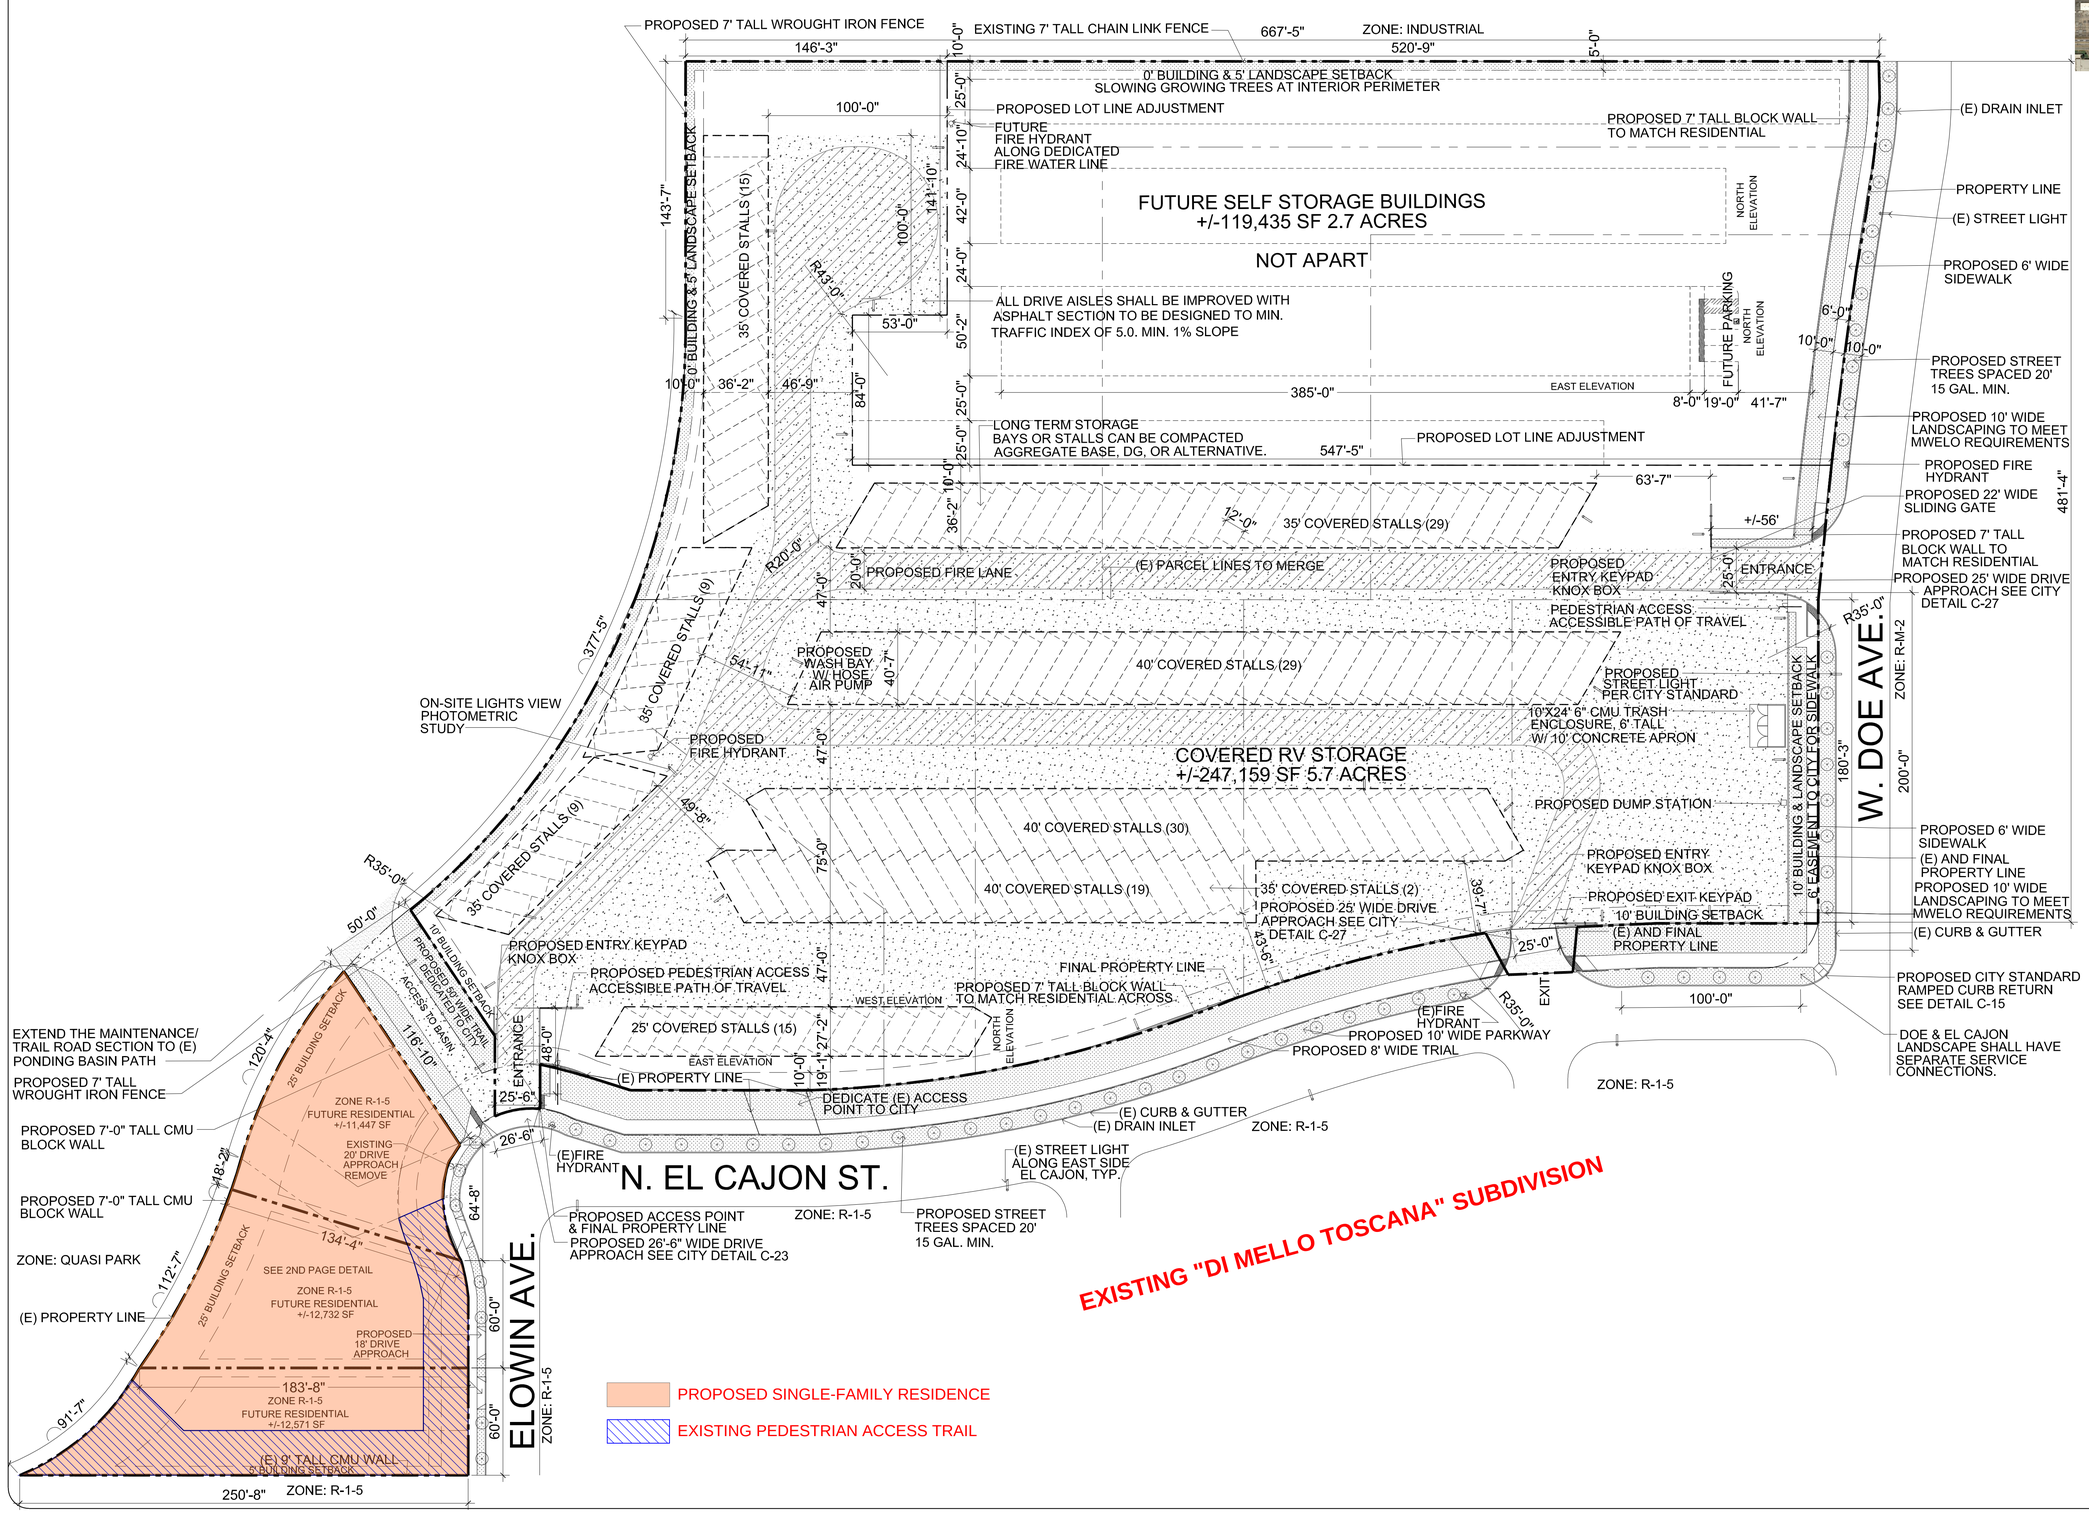

architecture & design

MICHELLE CRINKLAW HUERTA
AIA, LEED AP

11778 S. BETHEL AVE.
SELMA, CA 93662
TEL 559.408.4200

michelle@m-archdesign.com

Project: COVERED RV STORAGE

Location: SWC DOE & EL CAJON VISALIA, CA

DATE
07-03-19
09-18-19

SITE PLAN & ELEVATIONS

A1.1